This document is protected by copyright and design Rights. Any unauthorised reproduction would be an infringement and may lead to appropriate legal action
@ Ethical Power Connections Copyright

Do not scale from this drawing.

NOTES

1. THIS DRAWING TO BE READ IN CONJUNCTION WITH ALL RELEVANT ENGINEERS AND SPECIALISTS DRAWINGS & SPECIFICATIONS.
2. ANY DISCREPANCIES BETWEEN THIS DRAWING AND ANY OTHER TO BE REPORTED TO THE ENGINEER IMMEDIATELY.
3. ALL WORKS TO COMPLY WITH THE MOST CURRENT BRITISH STANDARDS.
4. ALL DIMENSIONS IN MILLIMETERS UNLESS STATED OTHERWISE. NO DIMENSIONS ARE TO BE SCALED OFF THE DRAWING. USE FIGURED DIMENSIONS ONLY.
5. ALL DIMENSIONS TO BE ±3mm UNLESS SPECIFIED OTHERWISE.

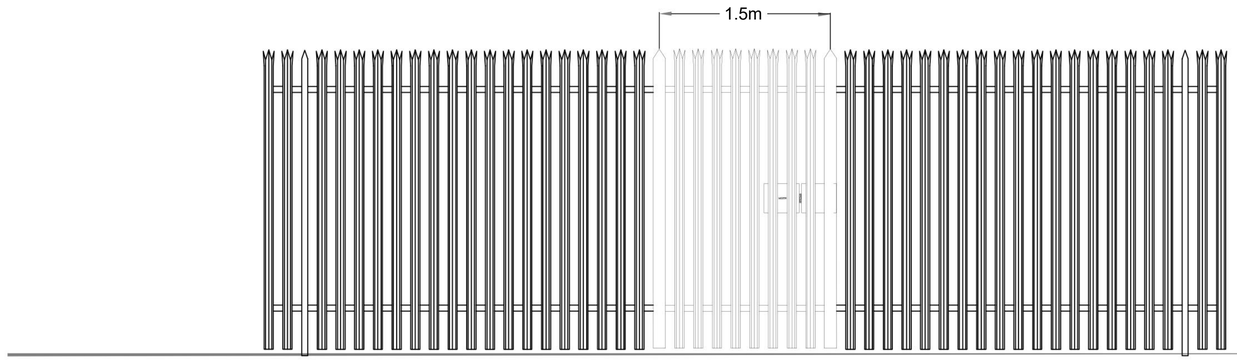

PROPOSED PALISADE PEDESTRIAN GATE

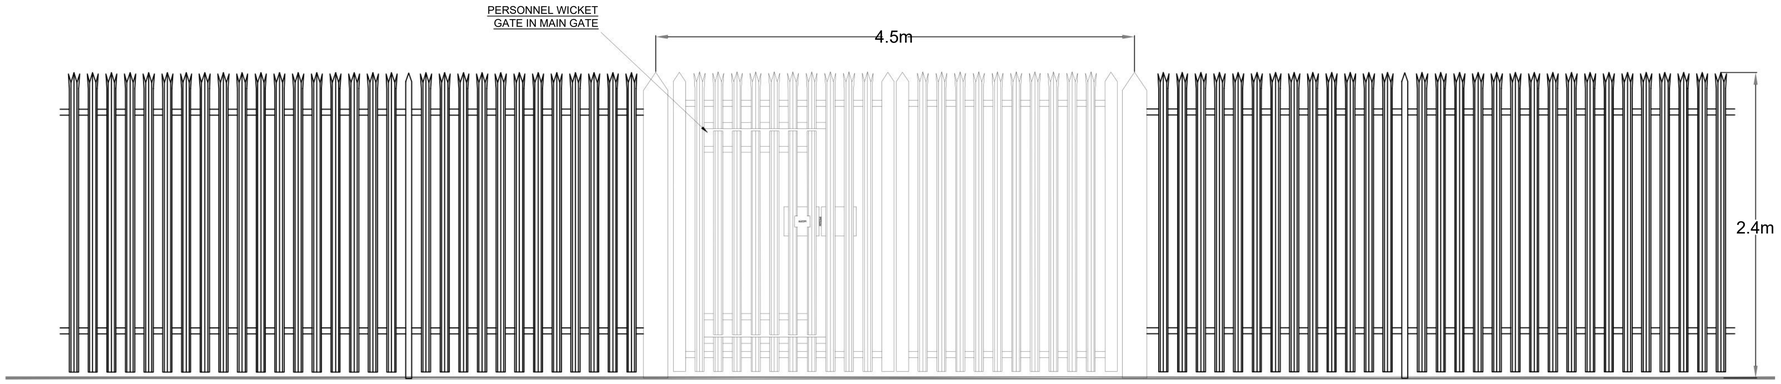

PROPOSED PALISADE FENCE & GATE

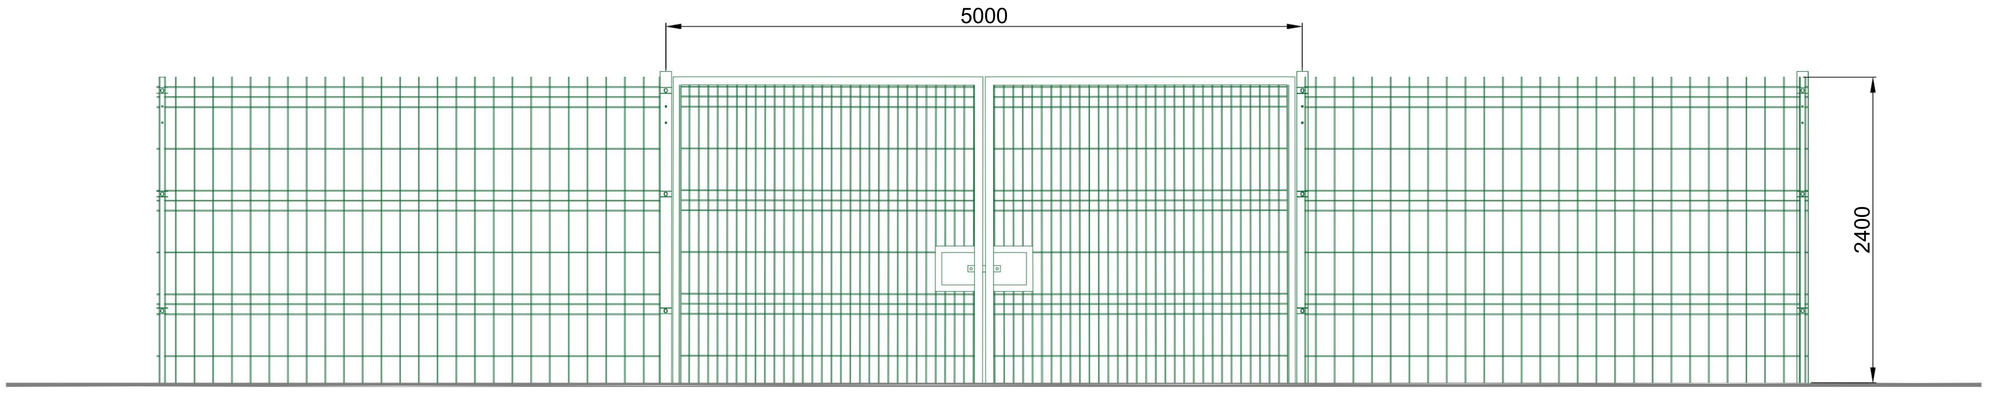

PROPOSED 2.4m WELDMESH FENCE & GATES

SCALE AT 1:40

0m 1m 2m 3m

REV	Description			
	DESIGNED	CHECKED	APPROVED	DATE
0.3	WELDMESH FENCE ADDED.			
	JW	KF	JA	03/11/2022
0.2	AMENDED FOLLOWING COMMENTS FROM PLANNING ISSUE			
	TG	LC	AF	27/08/2021
0.1	PLANNING ISSUE			
	AW	LC	AF	20/08/2021

ethical power Connections Ltd.

Unit 9. Dunchideock Barton . Dunchideock .
Exeter . Devon . EX2 9UA
(t) 01726 218618
www.ethical-power.com

Project Title: PENN

Description: FENCE & GATE ELEVATIONS

Location co-ord: OS Grid ref.: 386100 , 295300

Site address: BLACKPIT LANE,
LOWER PENN,
WV4 4YA

Drg No: EPC-0339-C-E-LA-FG

Scale: 1:40@A1

Job No: 0339

Drawn by: TG

Checked by: LC

Date: 21/07/21