E-01 East Facing Elevation 1:100

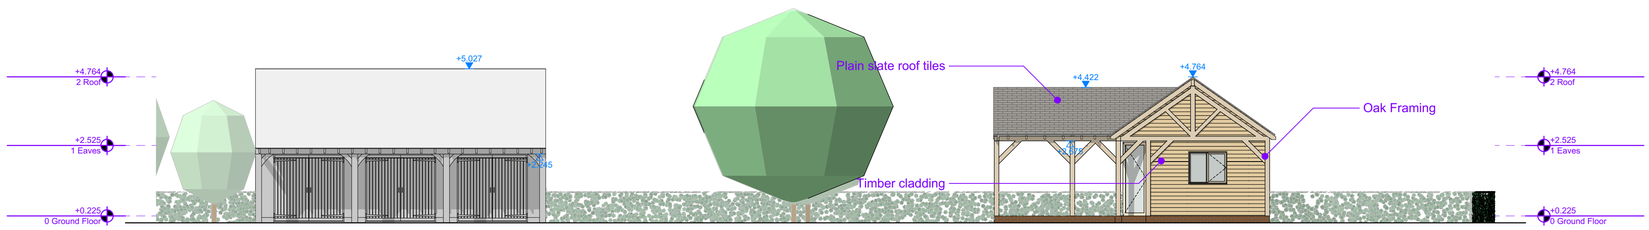

E-02 East Facing Elevation 1:100

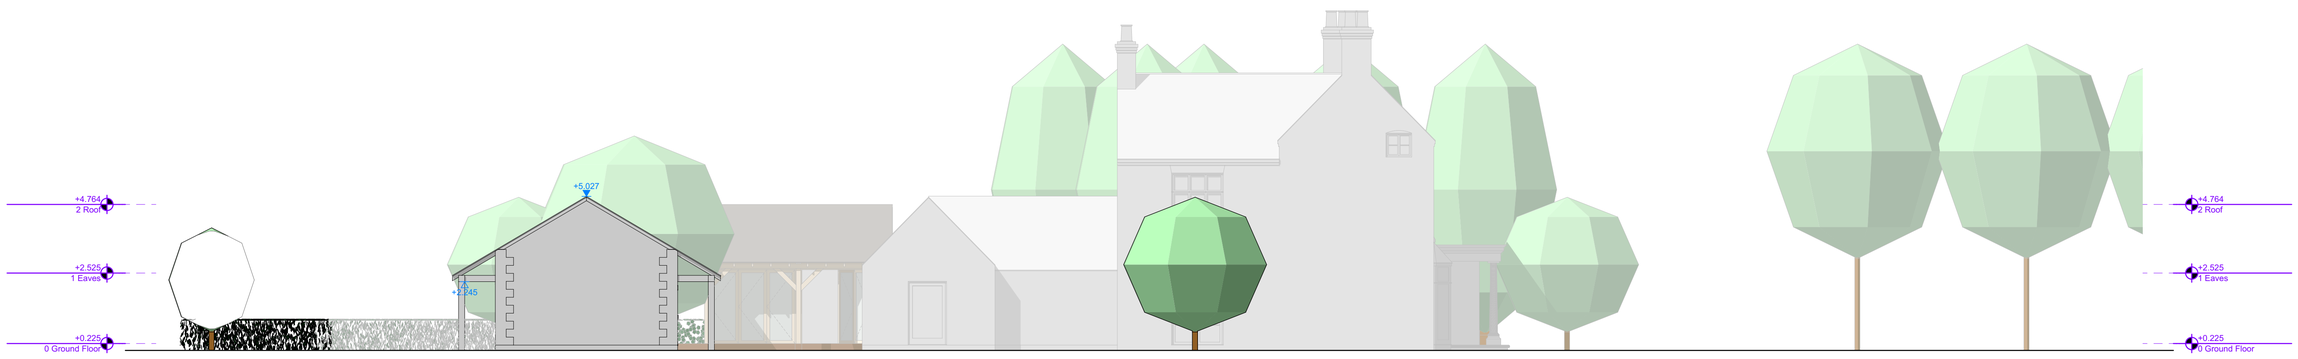

E-03 South Facing Elevation 1:100

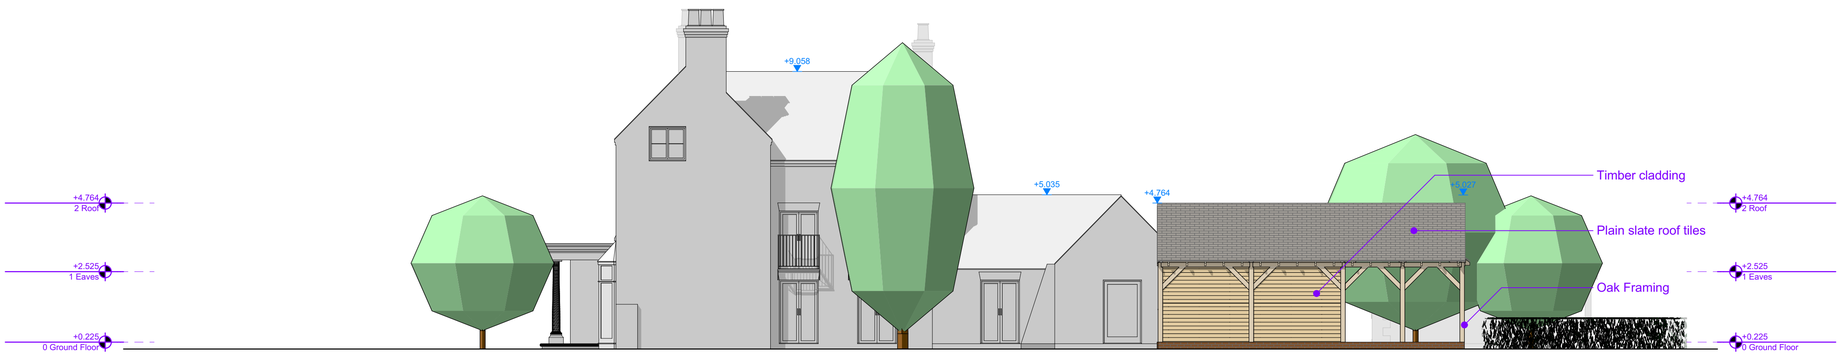

E-04 East Facing Elevation 1:100

Date	Issue Name	Chg ID	Chg Name	By	Chk
07/07/2020	Planning			RK	
07/07/2020	Initial Issue			RK	

project
Lawn Farm, Lawn Lane,
Wolverhampton, WV9 5BA

drawing
Proposed Elevations

issue no. & name
02, Planning

drawing no.
20_1975_004

rev.
02

drawn
RK

scale
1:100@A1

date
29/06/2020

RK Design
phone 07929331212
email info@rkdesignbuild.co.uk
Old Hatherton Farm Barn, Hatherton Lane, Cannock, WS11 1SA

The contractor is responsible for checking dimensions, site structure and references. Any discrepancy is to be notified with the Architect before proceeding with the works. Do not scale from drawing. Figured dimensions to be worked to in all cases. All dimensions are to be checked on site before fabrication. This drawing is copyright and may not be reproduced or amended except by written permission. No liability will be accepted for amendments made by other persons.