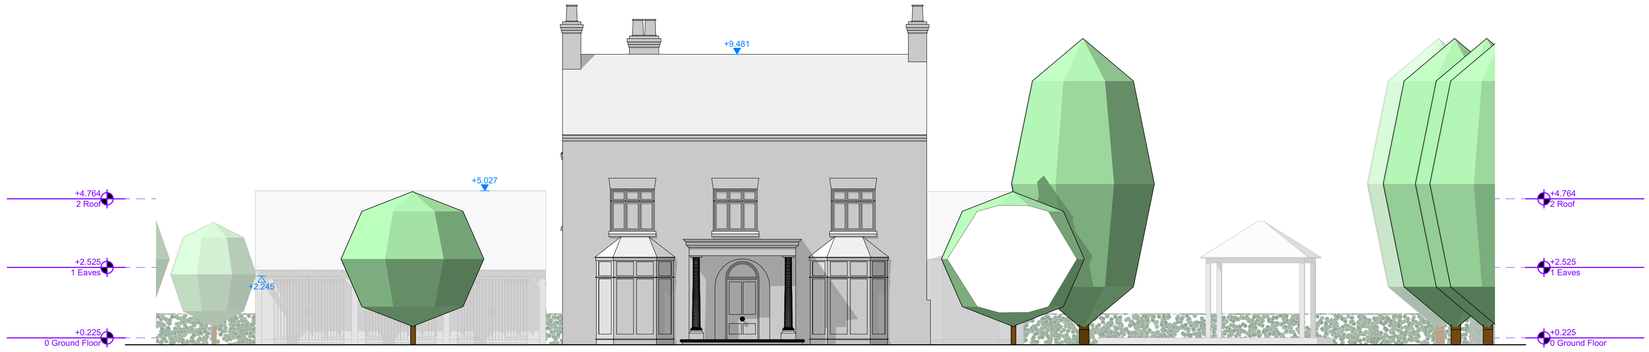

E-01 East Facing Elevation 1:100

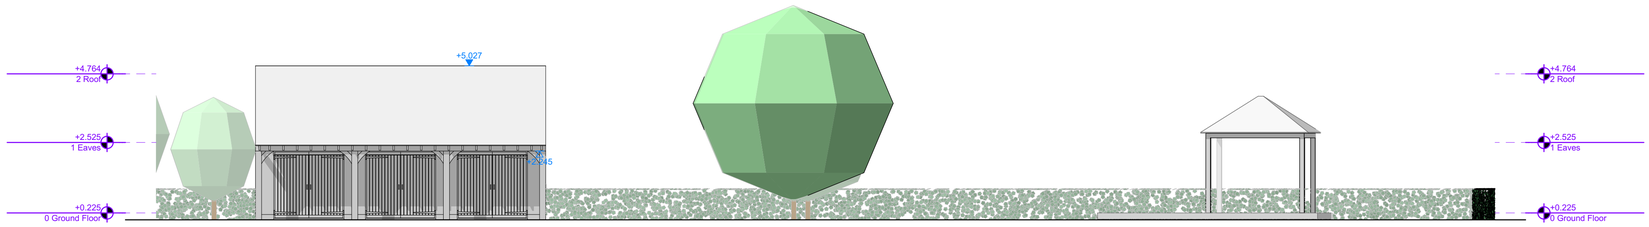

E-02 East Facing Elevation 1:100

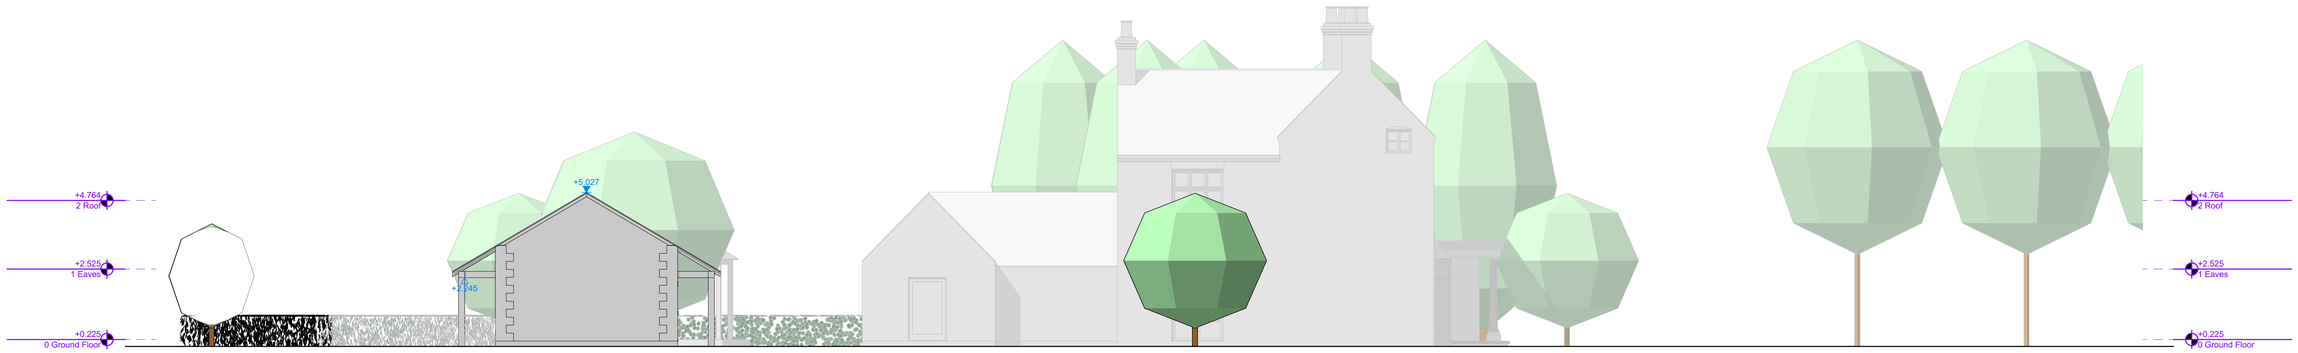

E-03 South Facing Elevation 1:100

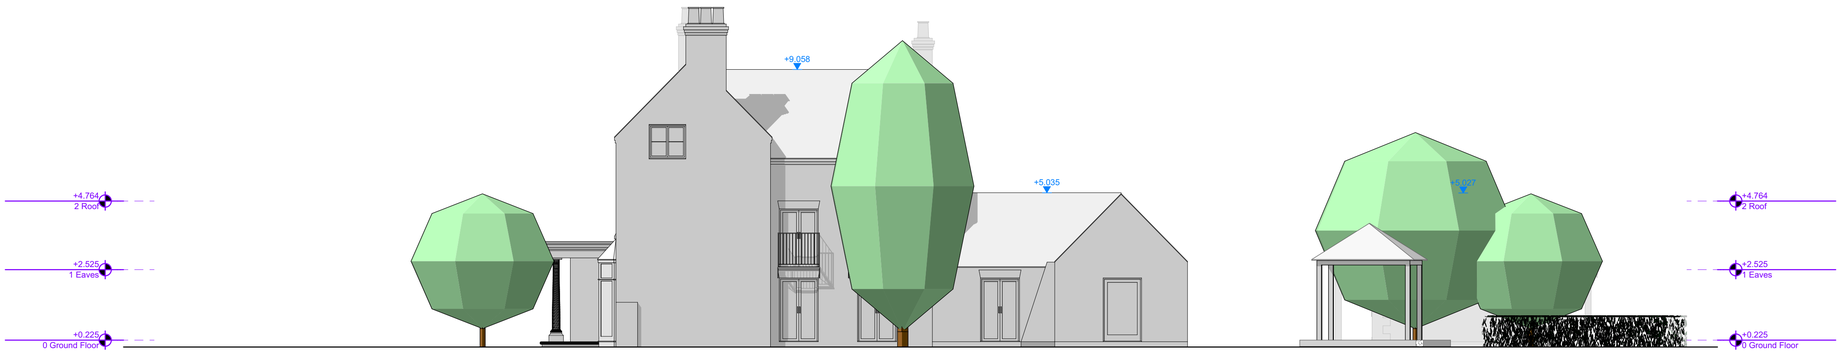

E-04 East Facing Elevation 1:100

Date	Issue Name	Chg ID	Chg Name	By	Chk
07/07/2020	Planning			RK	
07/07/2020	Initial Issue			RK	

project
Lawn Farm, Lawn Lane,
Wolverhampton, WV9 5BA

drawing
Existing Elevations

issue no. & name
02, Planning

drawing no.
20_1975_002

rev.
02

drawn
RK

scale
1:100@A1

date
29/06/2020

phone 07939351212
email info@rkdesignservices.co.uk
RKDesign

The contractor is responsible for checking dimensions, tolerances and references. Any discrepancy to be notified to the Architect before proceeding with the works. Do not scale from drawing. Report discrepancies in drawings, specifications and other documents to the Architect before proceeding with the work. Contractors to check all dimensions on site before fabrication. Drawings not to be used for building purposes unless signed by the Architect.