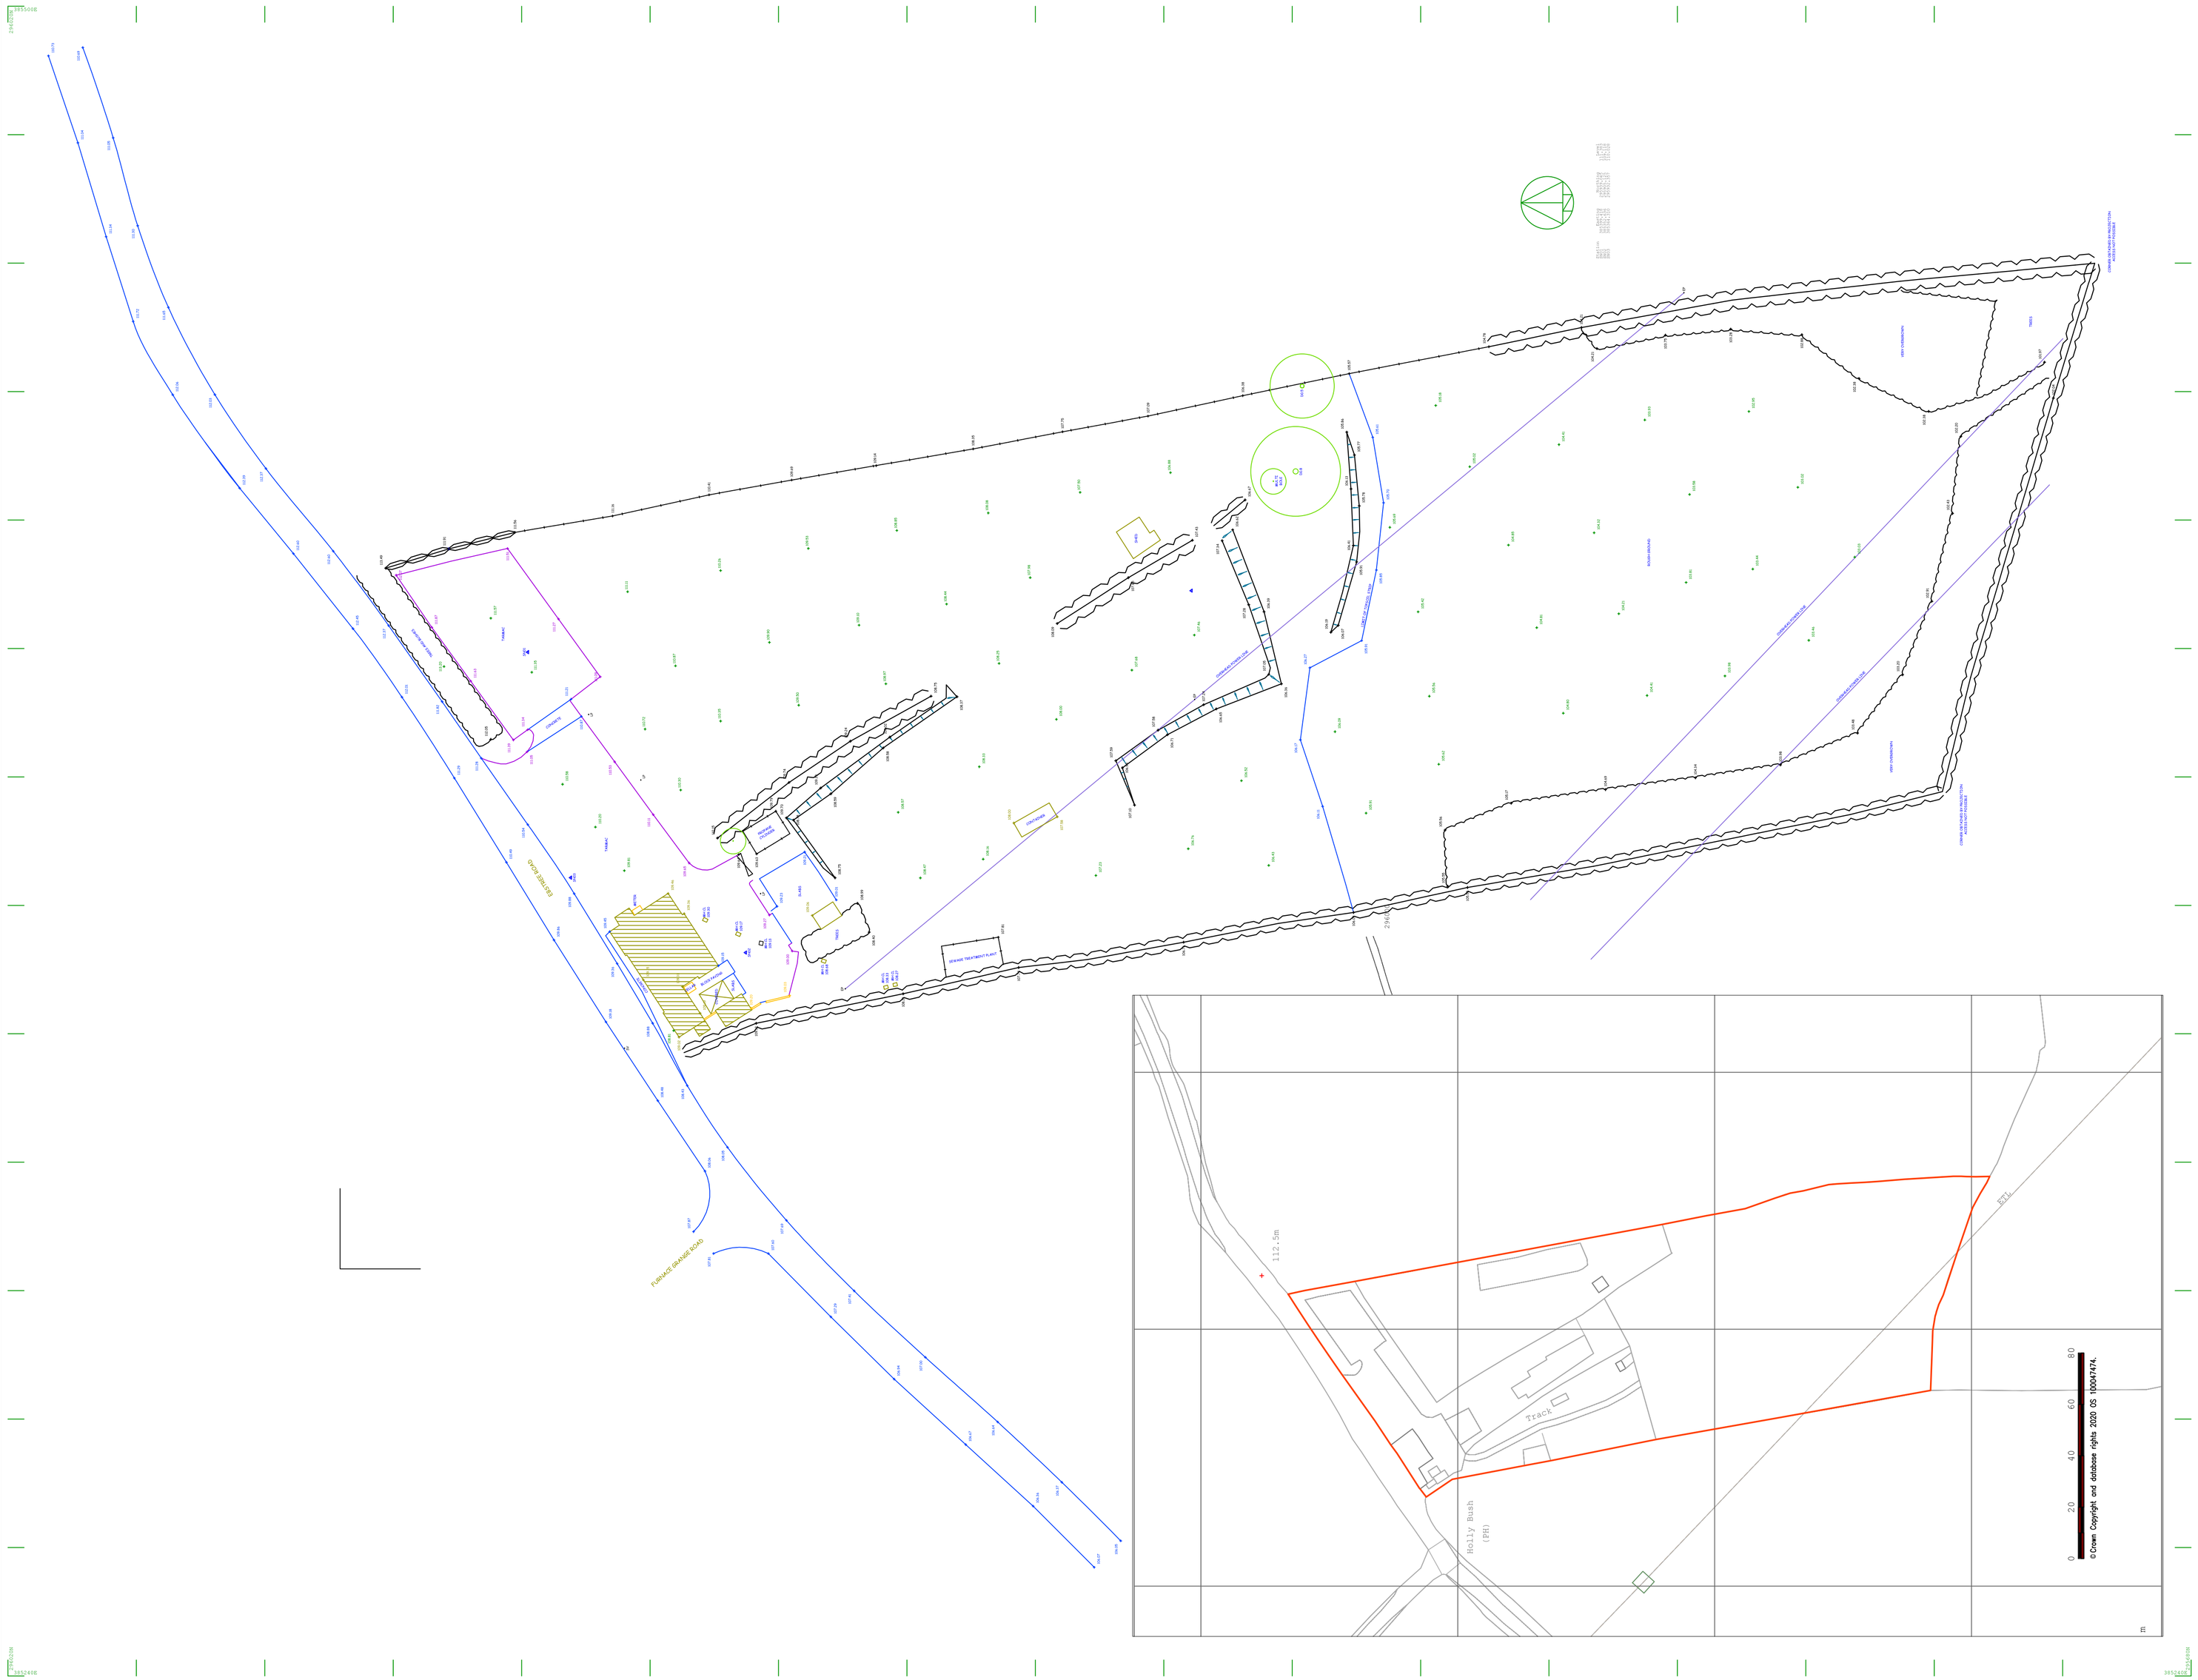

This scheme is subject to town planning and all other necessary consents. Dimensions, areas and levels where given are only approximate and are subject to site survey.

All dimensions are to be checked on site. Any discrepancies are to be reported to the architect before work commences. Figured dimensions only are to be taken from this drawing.

This drawing is to be read in conjunction with all relevant consultants and/or specialists drawings, documents and any discrepancies or variations are to be notified to the architect before the affected work commences.

Revisions:

DUTCH ARCHITECTURE

Parkside Business Centre/ Unit A/ Holyhead Rd/ WV7 3DA
(+44)1902 374091 dutcharchitecture.co.uk

Client:
MIDLAND STONE PAVING

Contract:
THE HOLLYBUSH INN, EBSTREE ROAD
TRYSULL, WV5 7JE

Title:
SITE LOCATION PLAN
SITE SURVEY/LAYOUT AS EXISTING

Drawn:	Scale:
NO	1:500 & 1:1250 @ A1

Date.
JULY 2020

Drawing Number.	Rev:
9736/PL01	