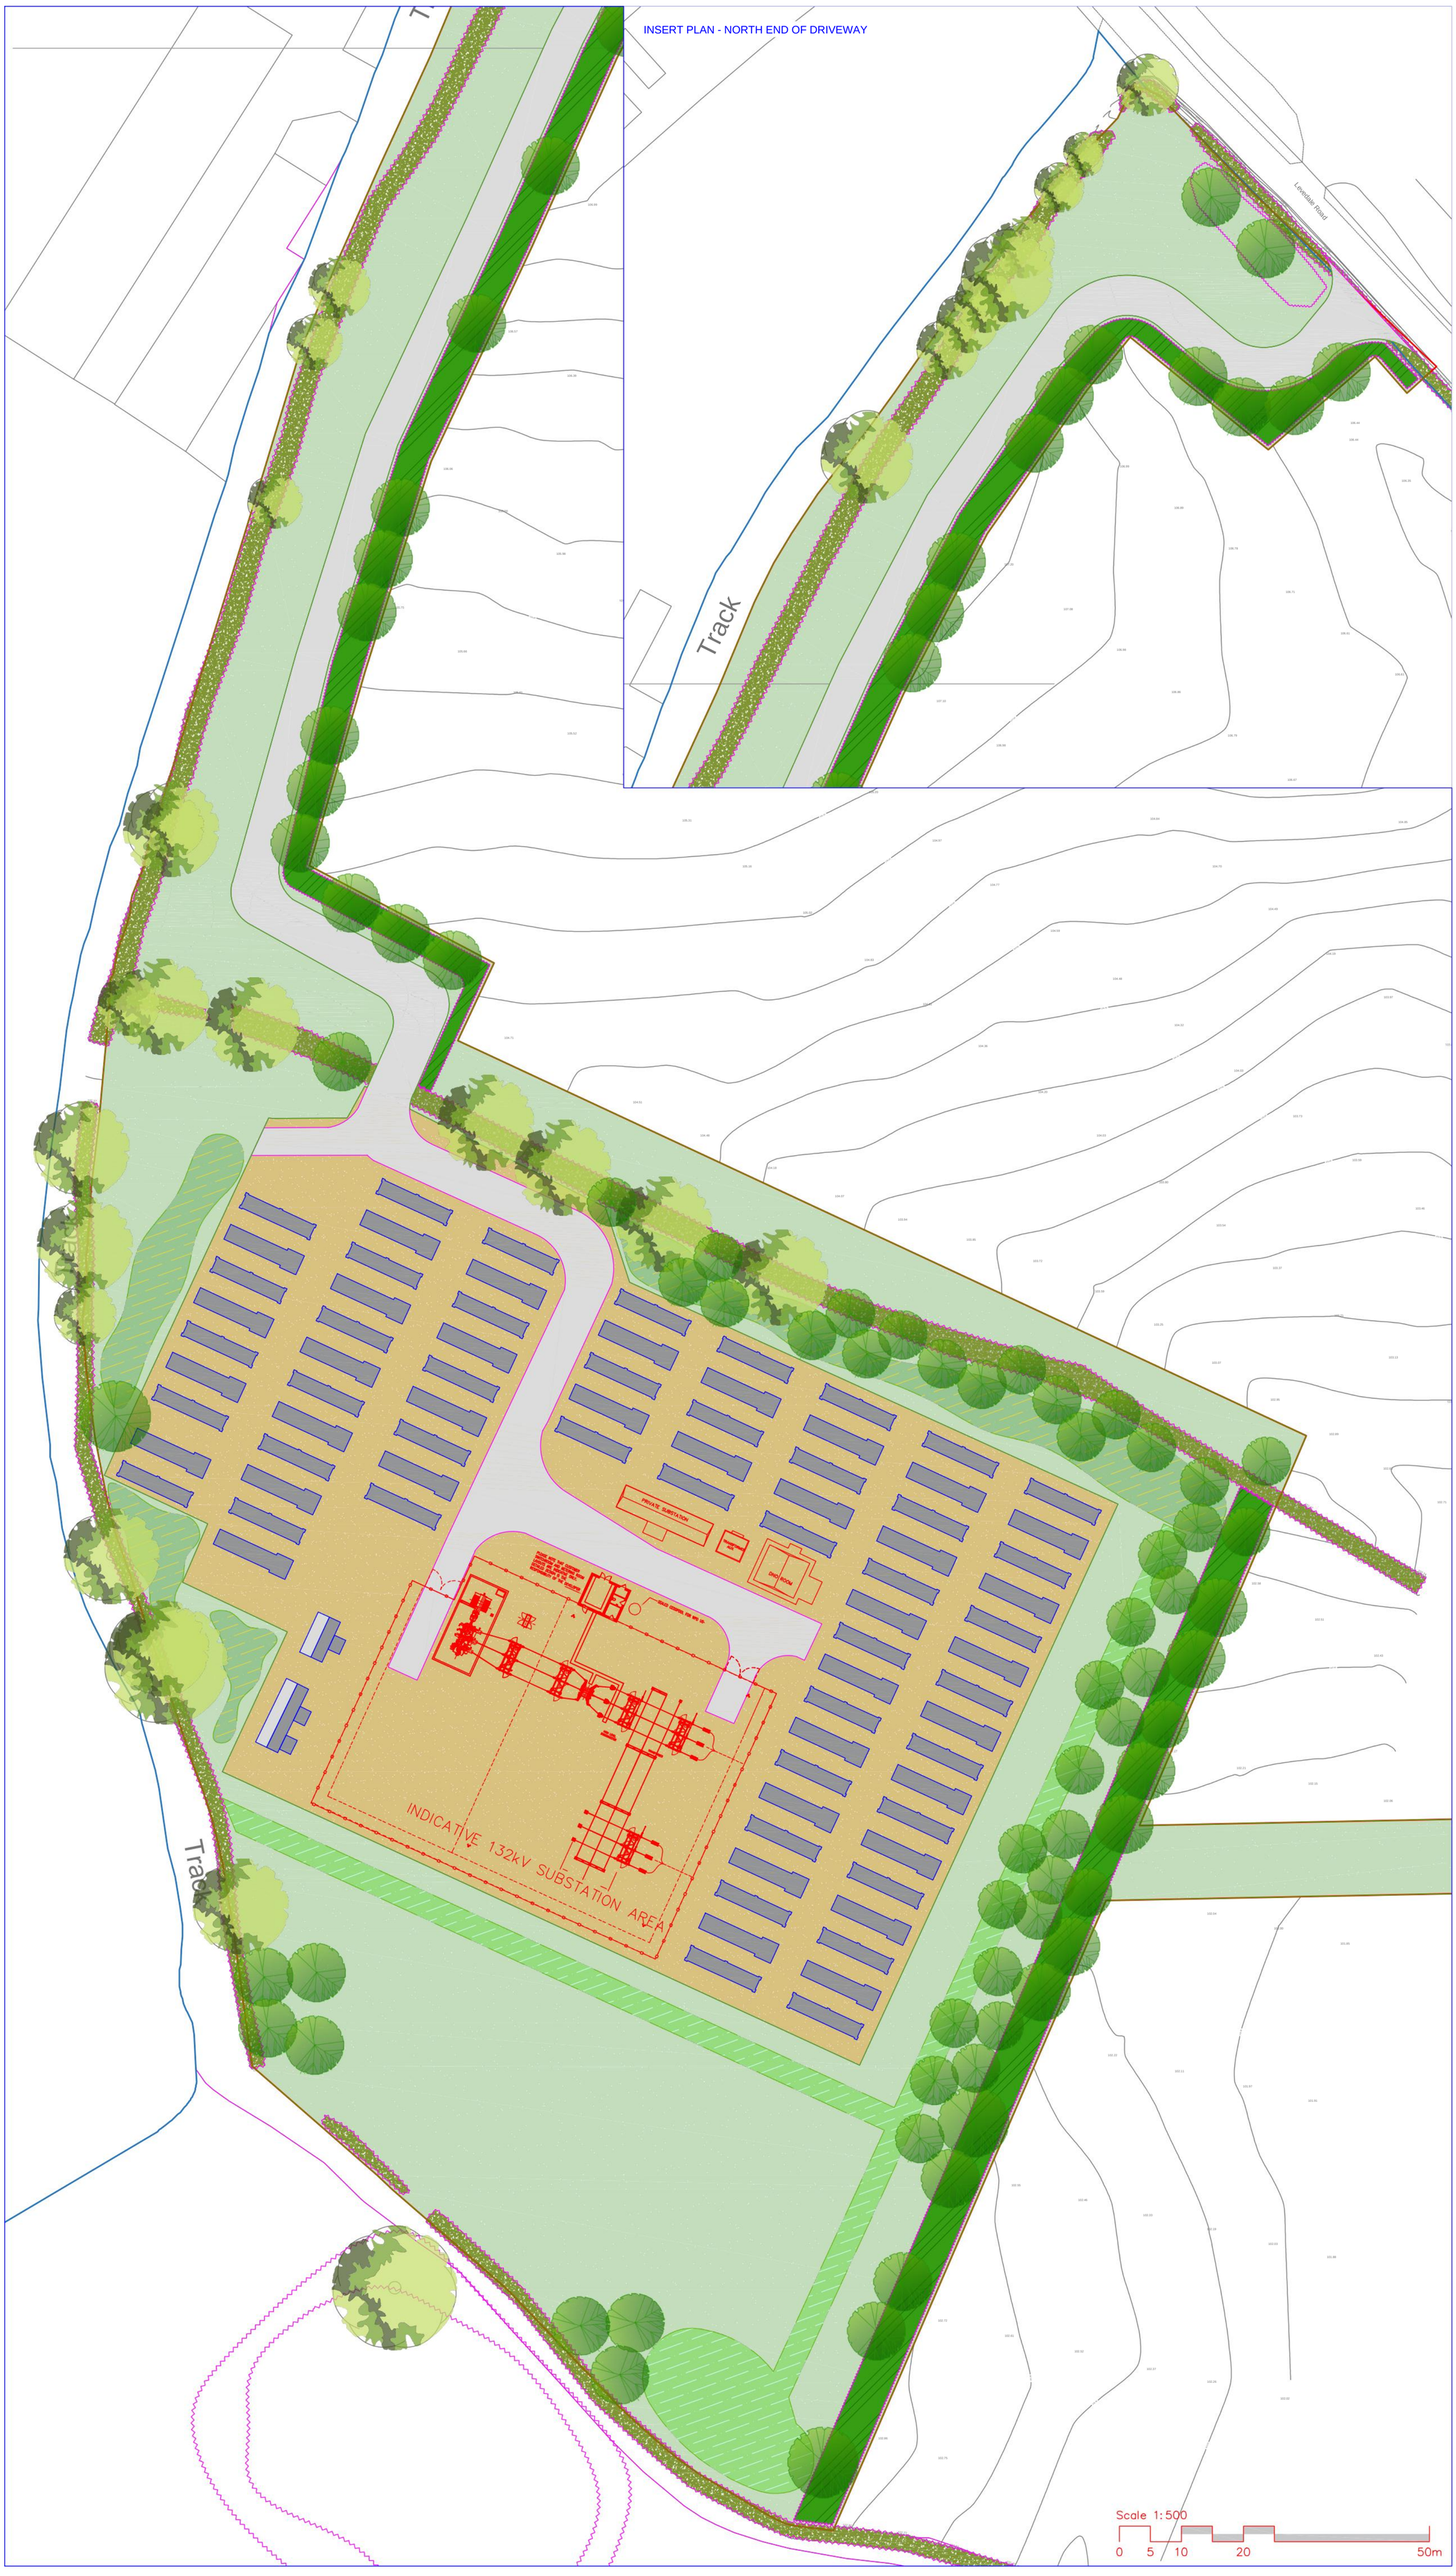

N

Note:
The material contained in this document has been reproduced from an Ordnance Survey map with permissionof the Controller of Her Majesty's Stationery Office. Crown Copyright Licence number AL100035542

LANDSCAPE KEY

- SITE BOUNDARY
- LAND IN CLIENT'S CONTROL
- PROPOSED BUILDING LINE
- PROPOSED TREE
  To be selected from the following:
  Prunus Avium
  Quercus Robur
  Alnus Glutinosa
  Prunus Malus
- EXISTING TREE
- EXISTING HEDGE
- PROPOSED HEDGEROW PLANTING
  Crataegus monogyna,
  Prunus spinosa,
  Alnus glutinosa,
  Corylus avellana,
  Rosa canina,
  Ilex aquifolium,
  Sambucus nigra,
  Fagus sylvatica
- AMENITY TURF AREA
  Suggested seed mixture:
  Emorsgate- EG10 'Tussock Grass Mixture '
  or similar
- WILDFLOWER SEED MIX
  Suggested seed mixture:
  Emorsgate- EM2 'Standard General Purpose Meadow Mixture'
  or similar
- WILDFLOWER SEED MIX
  Suggested seed mixture:
  Emorsgate- EM8 'Meadow Mixture for Wetlands"
  or similar
- PERMEABLE GRAVEL MATERIAL
- TARMACADAM SURFACE
  Supplier: To Engineers Specification
- SELF BINDING GRAVEL PATHWAY
- SINGLE GATE ACCESS WITH PALISADE FENCE

P12 10.10.2023 Update Plan ZX
P11 10.10.2023 Update Key ZX
P10 01.08.2023 Add Trees ZX
P09 30.06.2023 Building updated ZX
P08 23.06.2023 Hedge Changes, Spine road moved DC
P07 22.06.2023 Update New Plan ZX
revision / date / description / drawn

Gloucester House,
399 Silbury Boulevard,
Milton Keynes,
Buckinghamshire
MK9 2AH

T 01908 303701
W www.enplan.net

enplan

client
-

project
Land on the Leavedale Road
Staffordshire

scale
1:500@A1

date
Oct 2022

title
General Arrangement
-

drawn
ZX

checked
DC

drawing number
05-1095-301

revision
P12

issue
S3 - Suitable for Review & Comment

DO NOT SCALE FROM THIS DWG I DRAWING SUBJECT TO COPYRIGHT©